This drawing is copyright and shall not be reproduced nor used for any other purpose without written permission of the author.

Do not scale from this drawing, use figured dimensions only.

The drawing must be read in conjunction with all other project related drawings and documentation issued by the Architect and Appointed Consultants.

It is the contractor's responsibility to ensure compliance with the Building Regulations.

It is the contractor's responsibility to check all dimensions on site, any discrepancy to be reported immediately.

Details and sizes shown are indicative only and are subject to confirmation by the relevant Specialist contractor & sub-contractors.

This drawing is not to be used for Land Registry or sales purposes.

The Author is not responsible for any changes to the drawings as implimented on site without prior approval in writing.

Revision		Date
A	Amendments following client mtg	19.01.16
B	Revised following planning mtg	16.03.17
C	Minor amendments	01.06.17

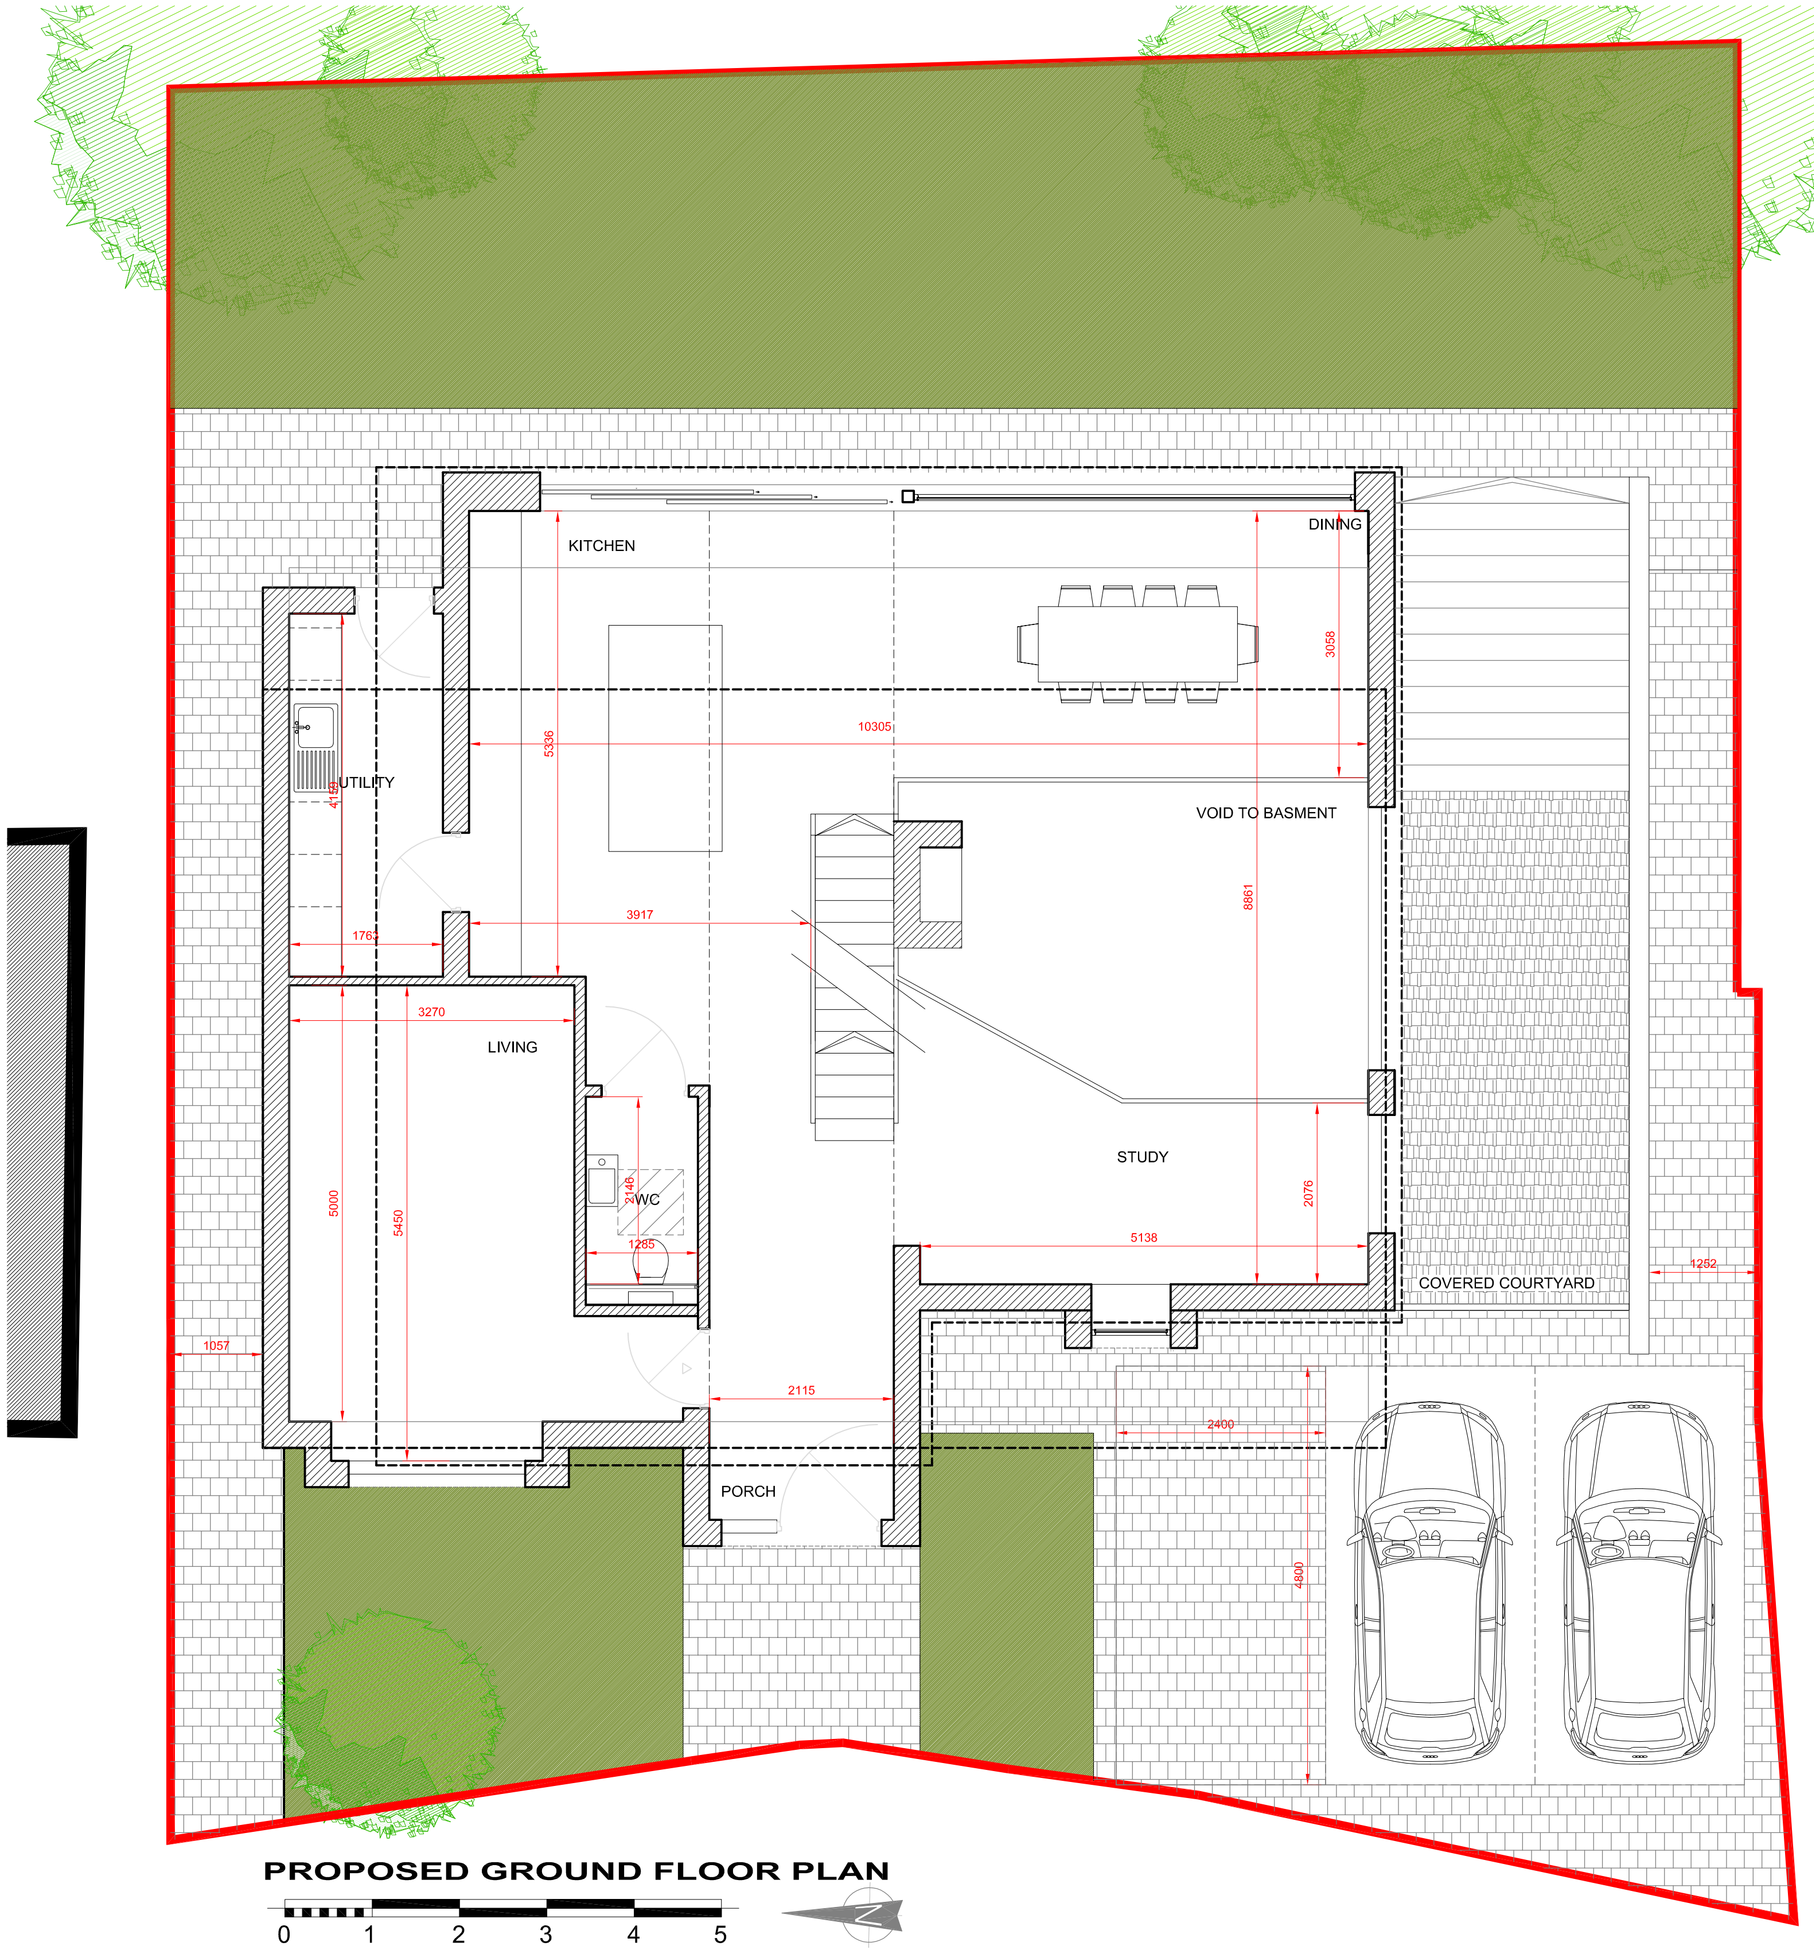

PROPOSED GROUND FLOOR PLAN

0 1 2 3 4 5

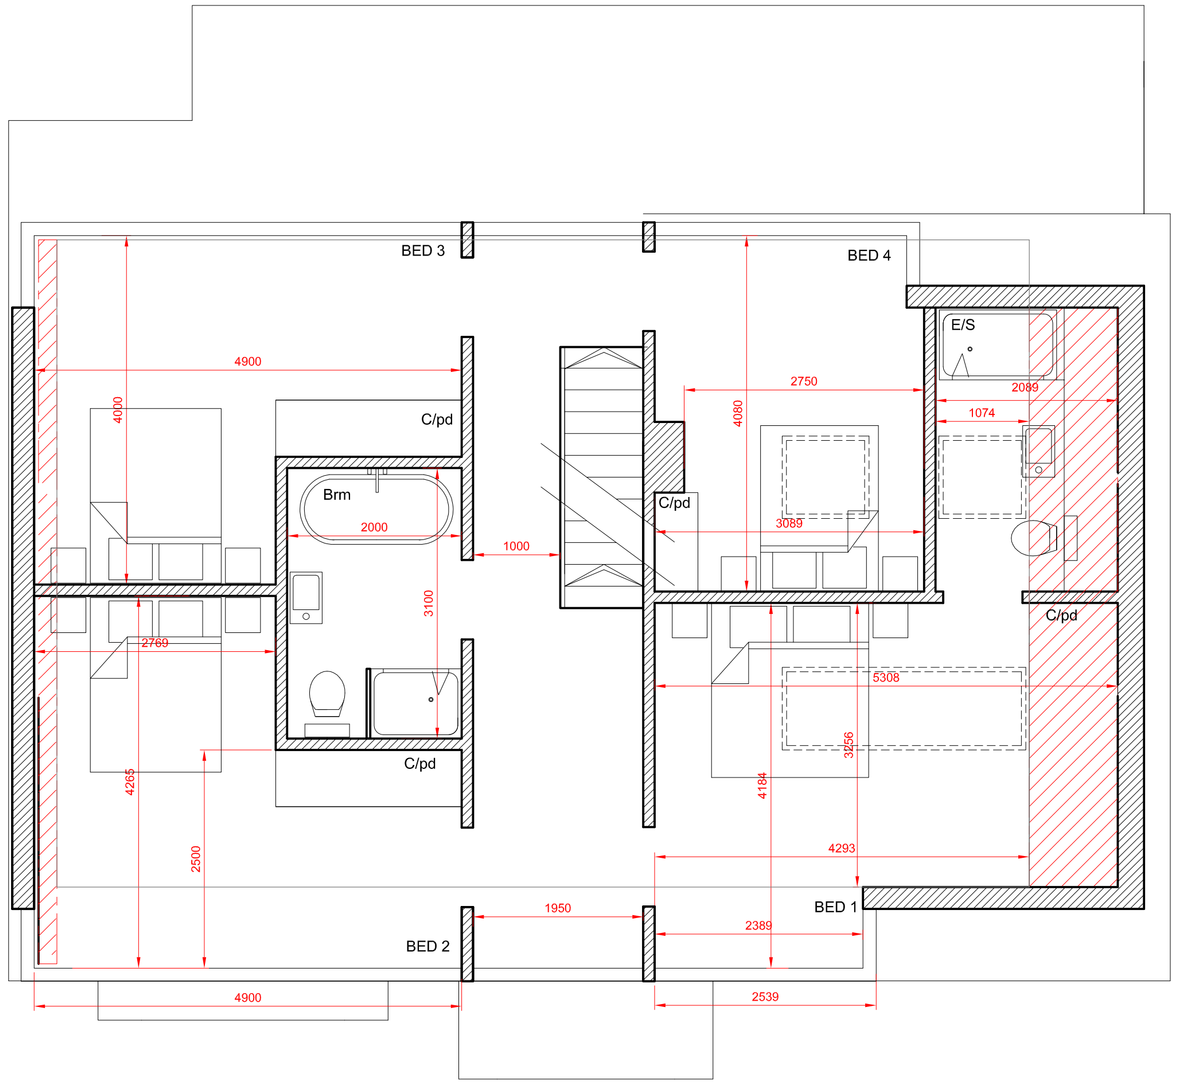

PROPOSED FIRST FLOOR PLAN

0 1 2 3 4 5

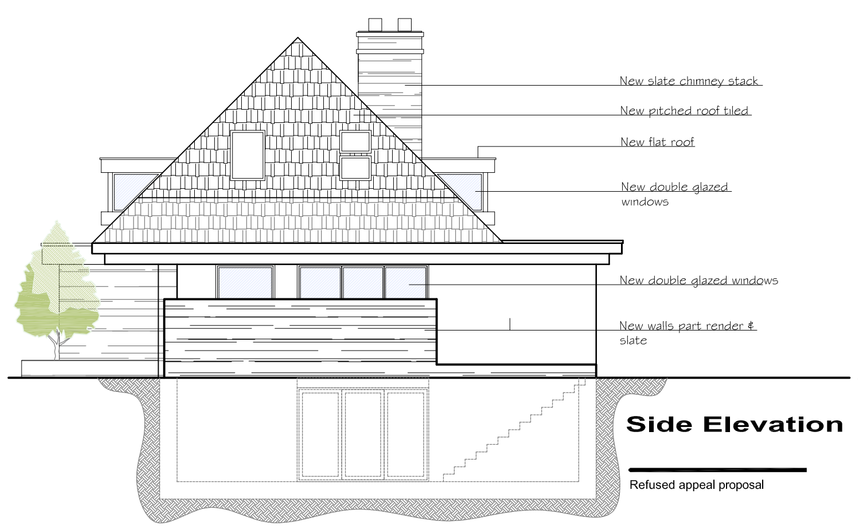

Side Elevation

Refused appeal proposal

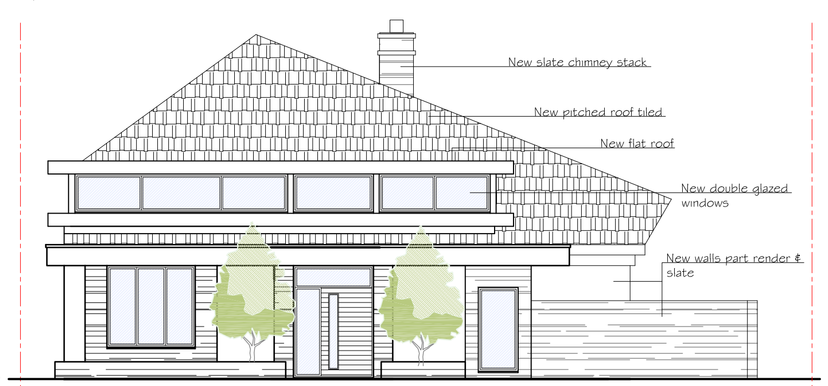

Front Elevation

0 2 4 6 8 10

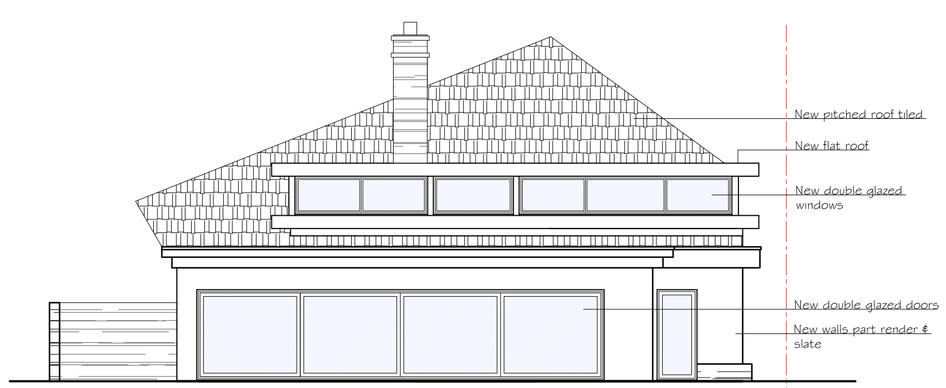

Rear Elevation

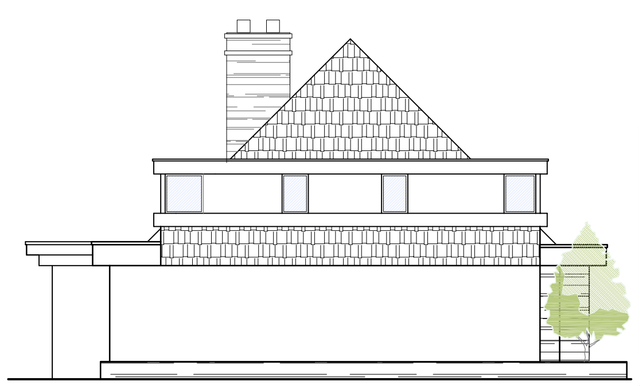

Side Elevation

0 2 4 6 8 10

Architects

knight gratrix architects

upper studio
98 broadway
leigh on sea
essex
ss9 1ab

t 01702 715517
f 01702 480492

e mail@knightgratrix.com
w www.knightgratrix.com

Client
Mrs H Collins

Project
34 Percy Road

Description
Proposed Alterations

Status
Planning

Scale	Drawn	Date
1:100/50	tk/pde	Oct 15
Job number	Drawing no.	Revision
903	021	C