© THIS DRAWING IS THE COPYRIGHT OF THIRD DIMENSION GROUP LTD. AND SHOULD NOT BE COPIED WITHOUT PRIOR WRITTEN CONSENT.

Contractors are to check all levels and dimensions before work is put in hand, and any discrepancies are to be refered to third dimension architecural & interior design ltd.

Do not scale, work to figured dimensions only.

Please note any work carried out before building regulation approval is at the contractors own risk.

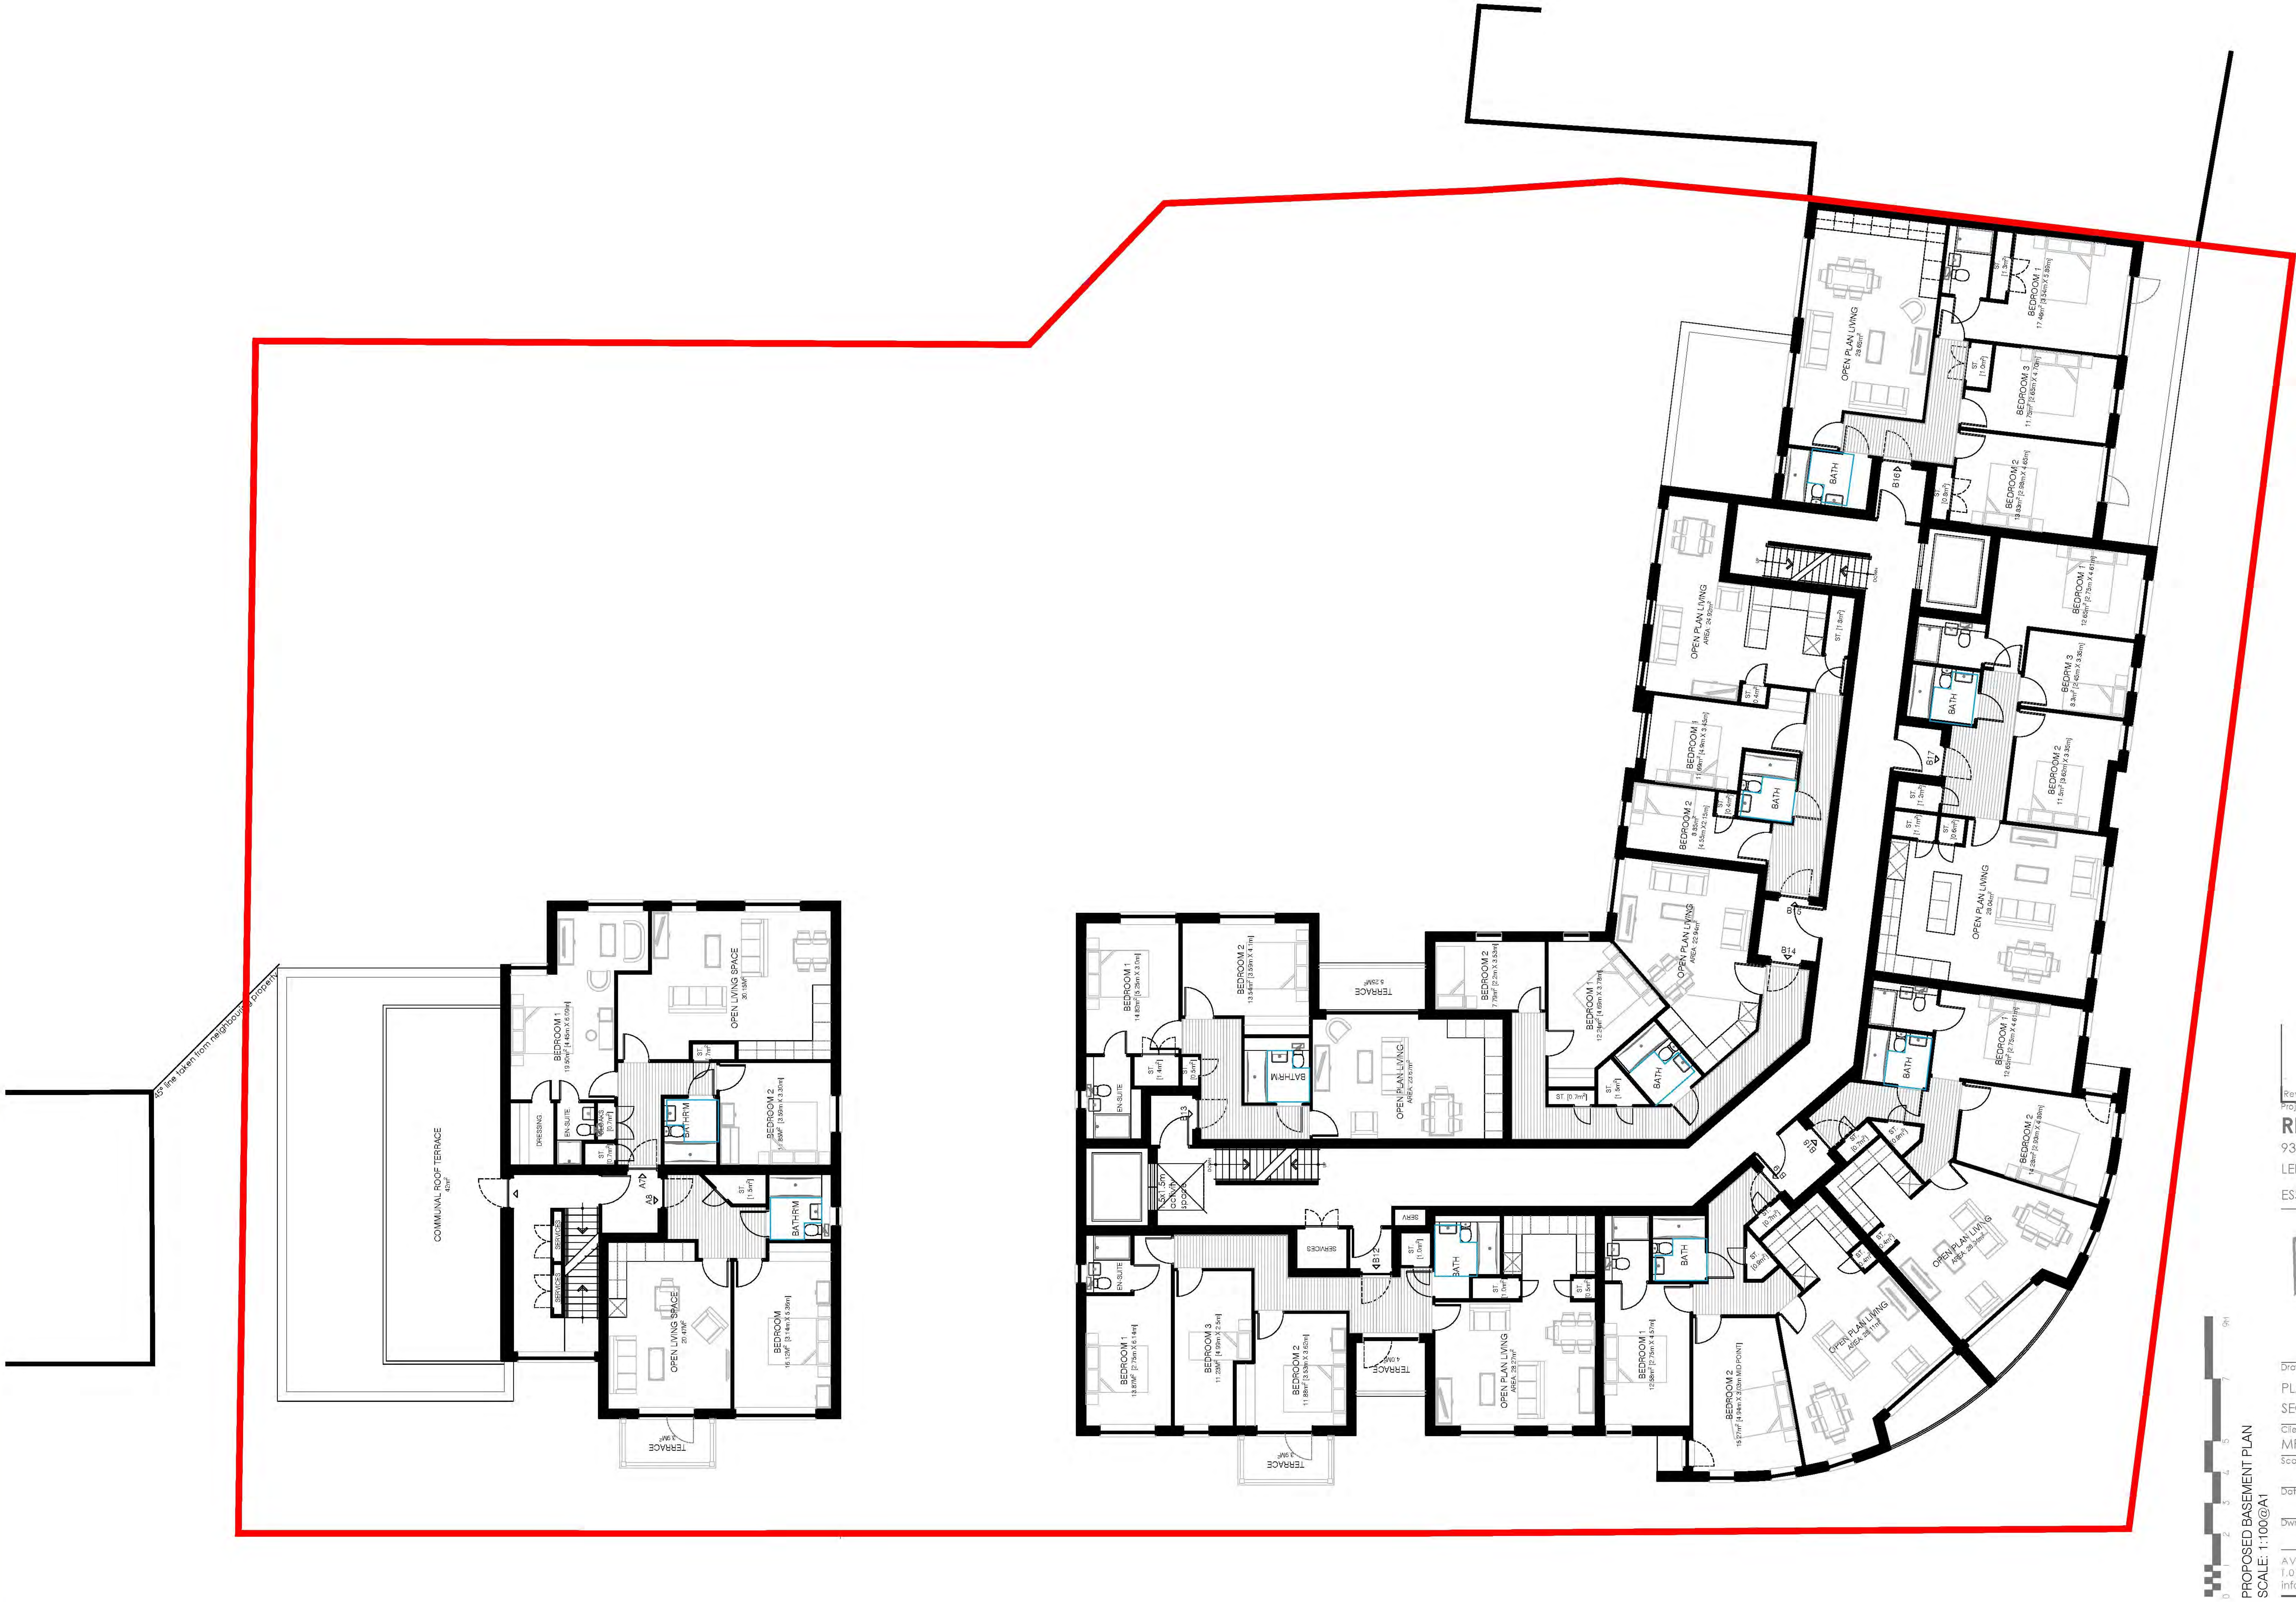

Rev.	Date.	Amendment.	Dwn.

Project.

RESIDENTIAL DEVELOPMENT

939-953 LONDON ROAD

LEIGH ON SEA

ESSEX

THIRD DIMENSION group ltd.

architectural + interior design
project management
graphic design
environmental

Drawing title.

PLANNING DESIGN PACKAGE:
SECOND FLOOR PLAN

Client.

MR. R. HORBAN

Scale.	DWG No.
1:100@ A1	252A
Date. OCTOBER 2017	
Dwn. McL / Chk.	Project No. 228

AVIATION WAY, SOUTHEND-ON-SEA, ESSEX, SS2 6UN
T.01702 543354 F.01702546654
info@thirddimension.org www.thirddimension.org