*

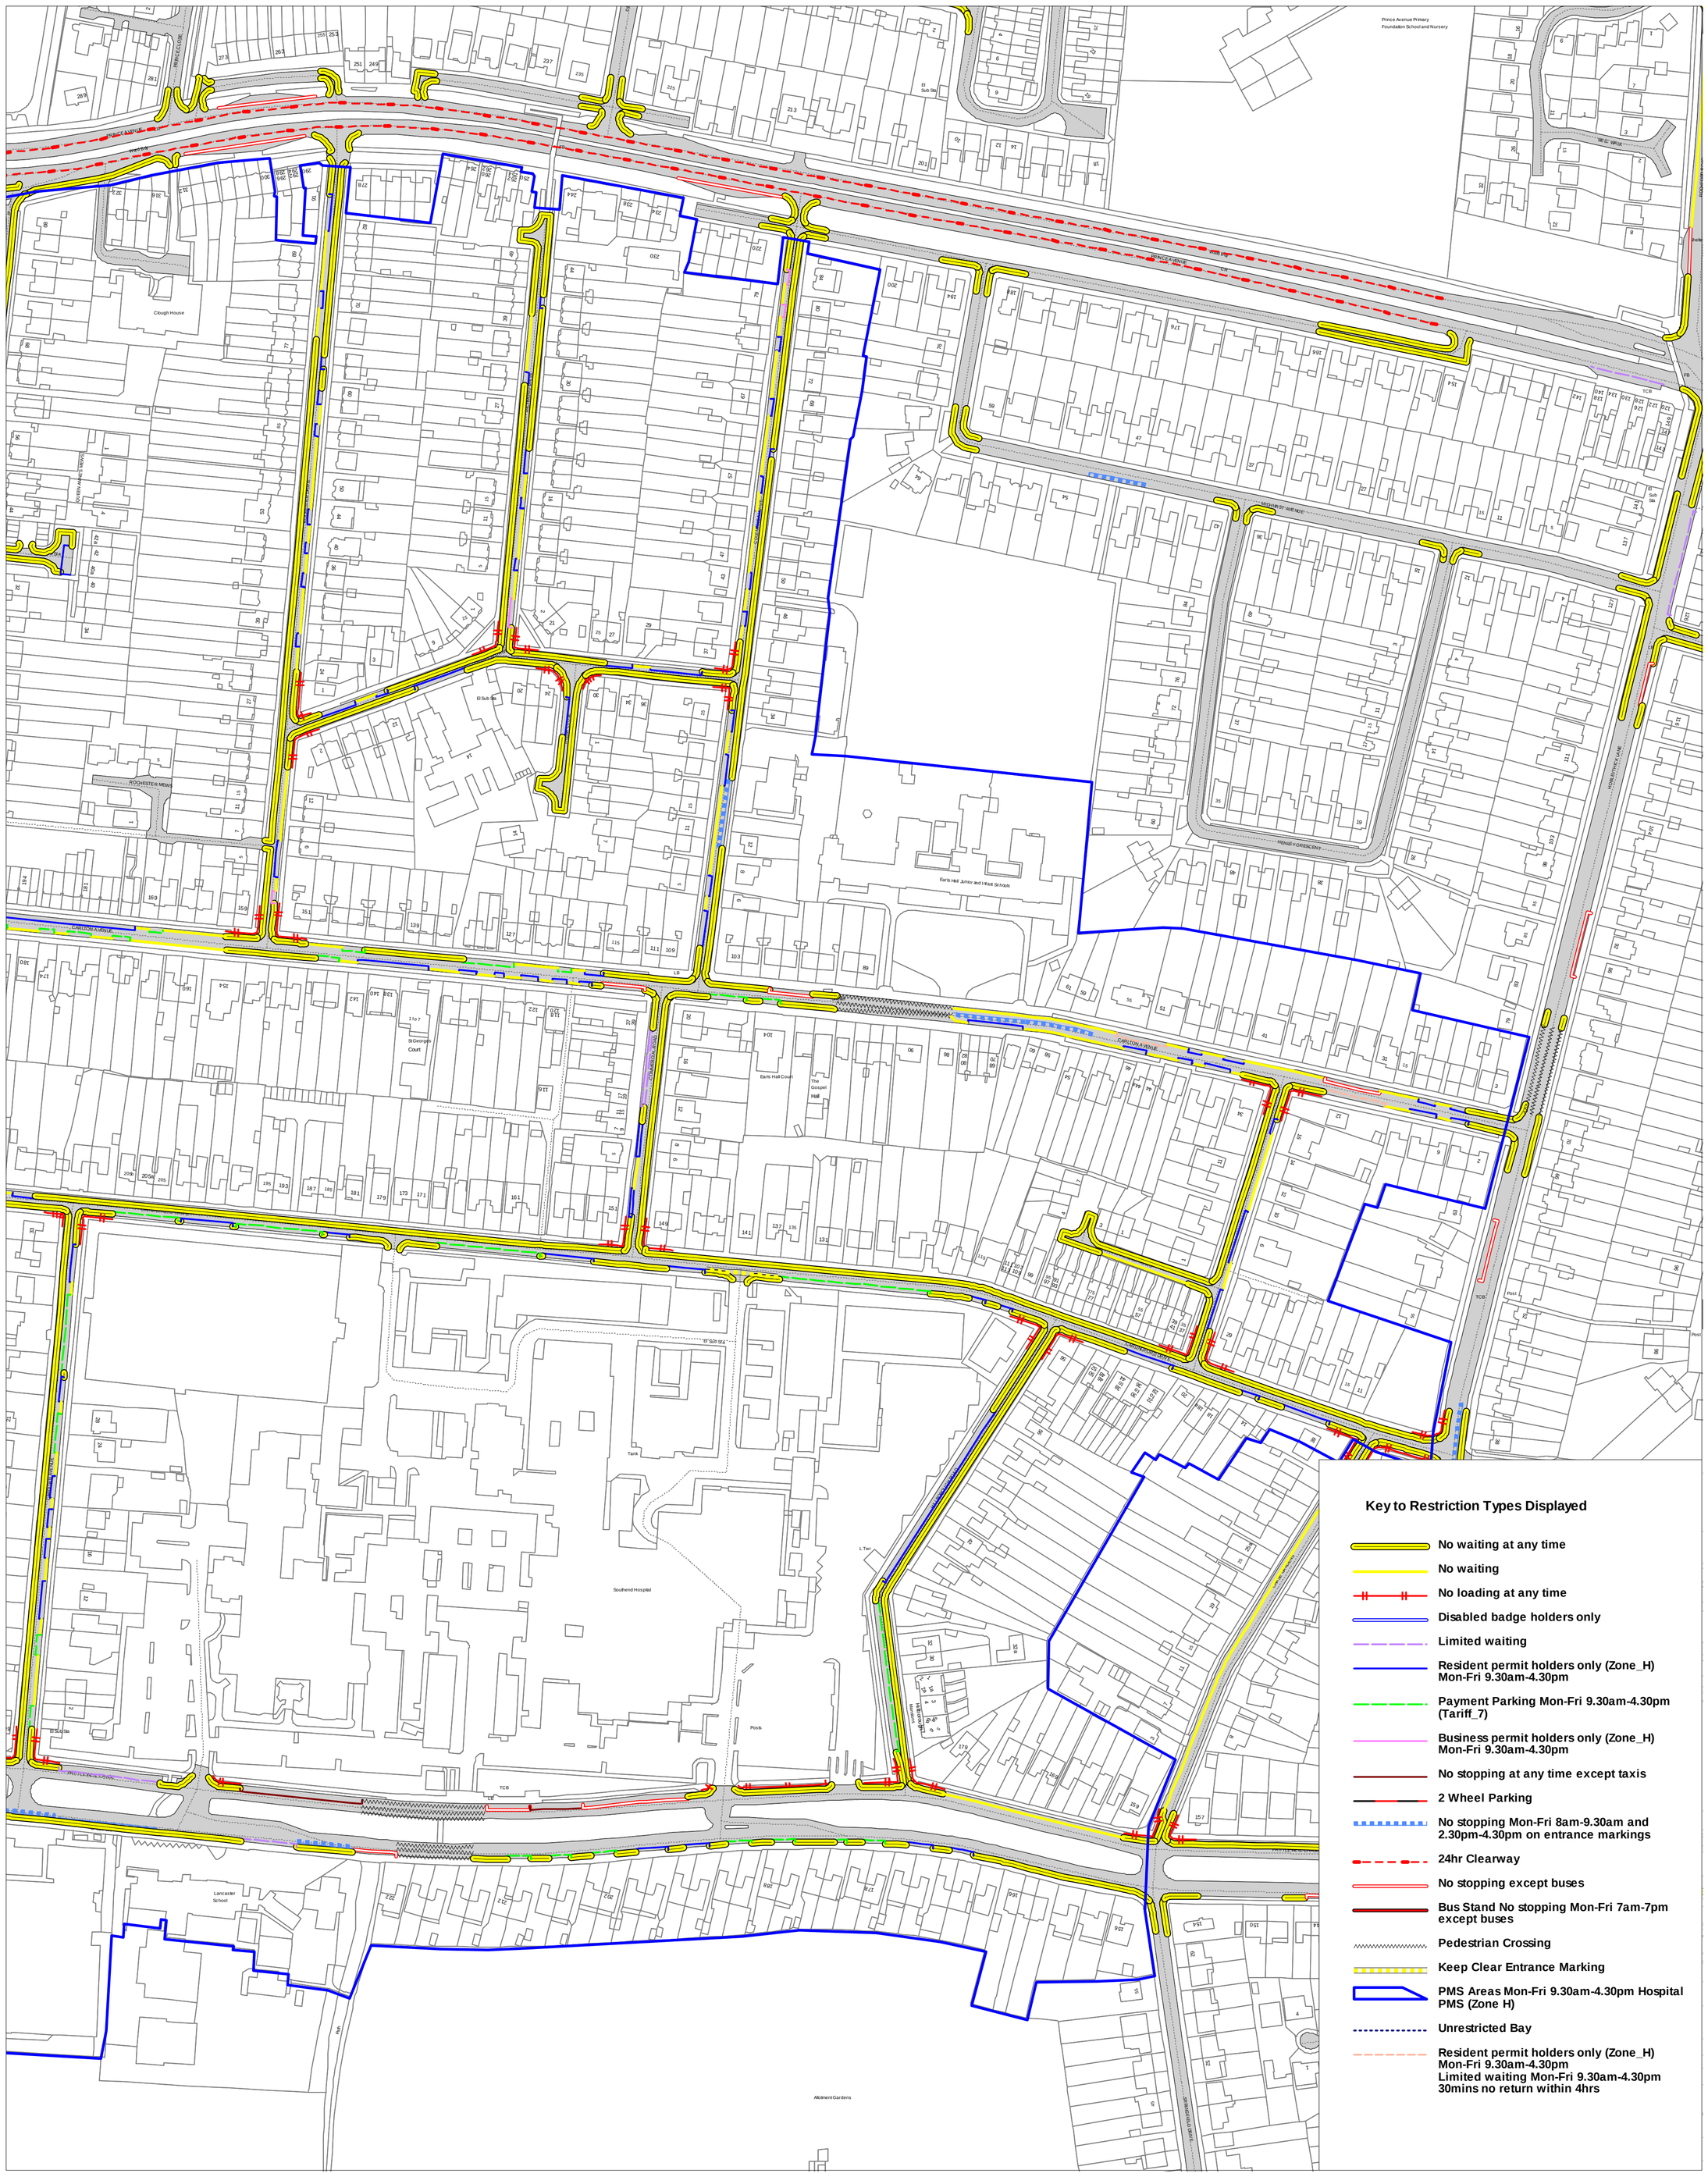

southend onsea BOROUGH COUNCIL	Selected map area	This map is reproduced from Ordnance Survey material with the permission of Ordnance Survey on behalf of the Controller of Her Majesty's Stationery Office © Crown Copyright. Unauthorised reproduction infringes Crown copyright and may lead to prosecution or civil proceedings. Southend-on-Sea Borough Council Licence No: 100019680 2016	SCALE: 1 : 1420
	HOSPITAL AREA CONTROLLED PARKING ZONE - BAY LOCATION PLAN		DATE: 20/08/2018
			DRAWING No.
			DRAWN BY

*

southend onsea BOROUGH COUNCIL

Selected map area

This map is reproduced from Ordnance Survey material with the permission of Ordnance Survey on behalf of the Controller of Her Majesty's Stationery Office © Crown Copyright. Unauthorised reproduction infringes Crown copyright and may lead to prosecution or civil proceedings.
Southend-on-Sea Borough Council
Licence No: 100019680 2016

HOSPITAL AREA CONTROLLED PARKING ZONE - BAY LOCATION PLAN

SCALE	1 : 1420
DATE	20/08/2018
DRAWING No.	
DRAWN BY	

*

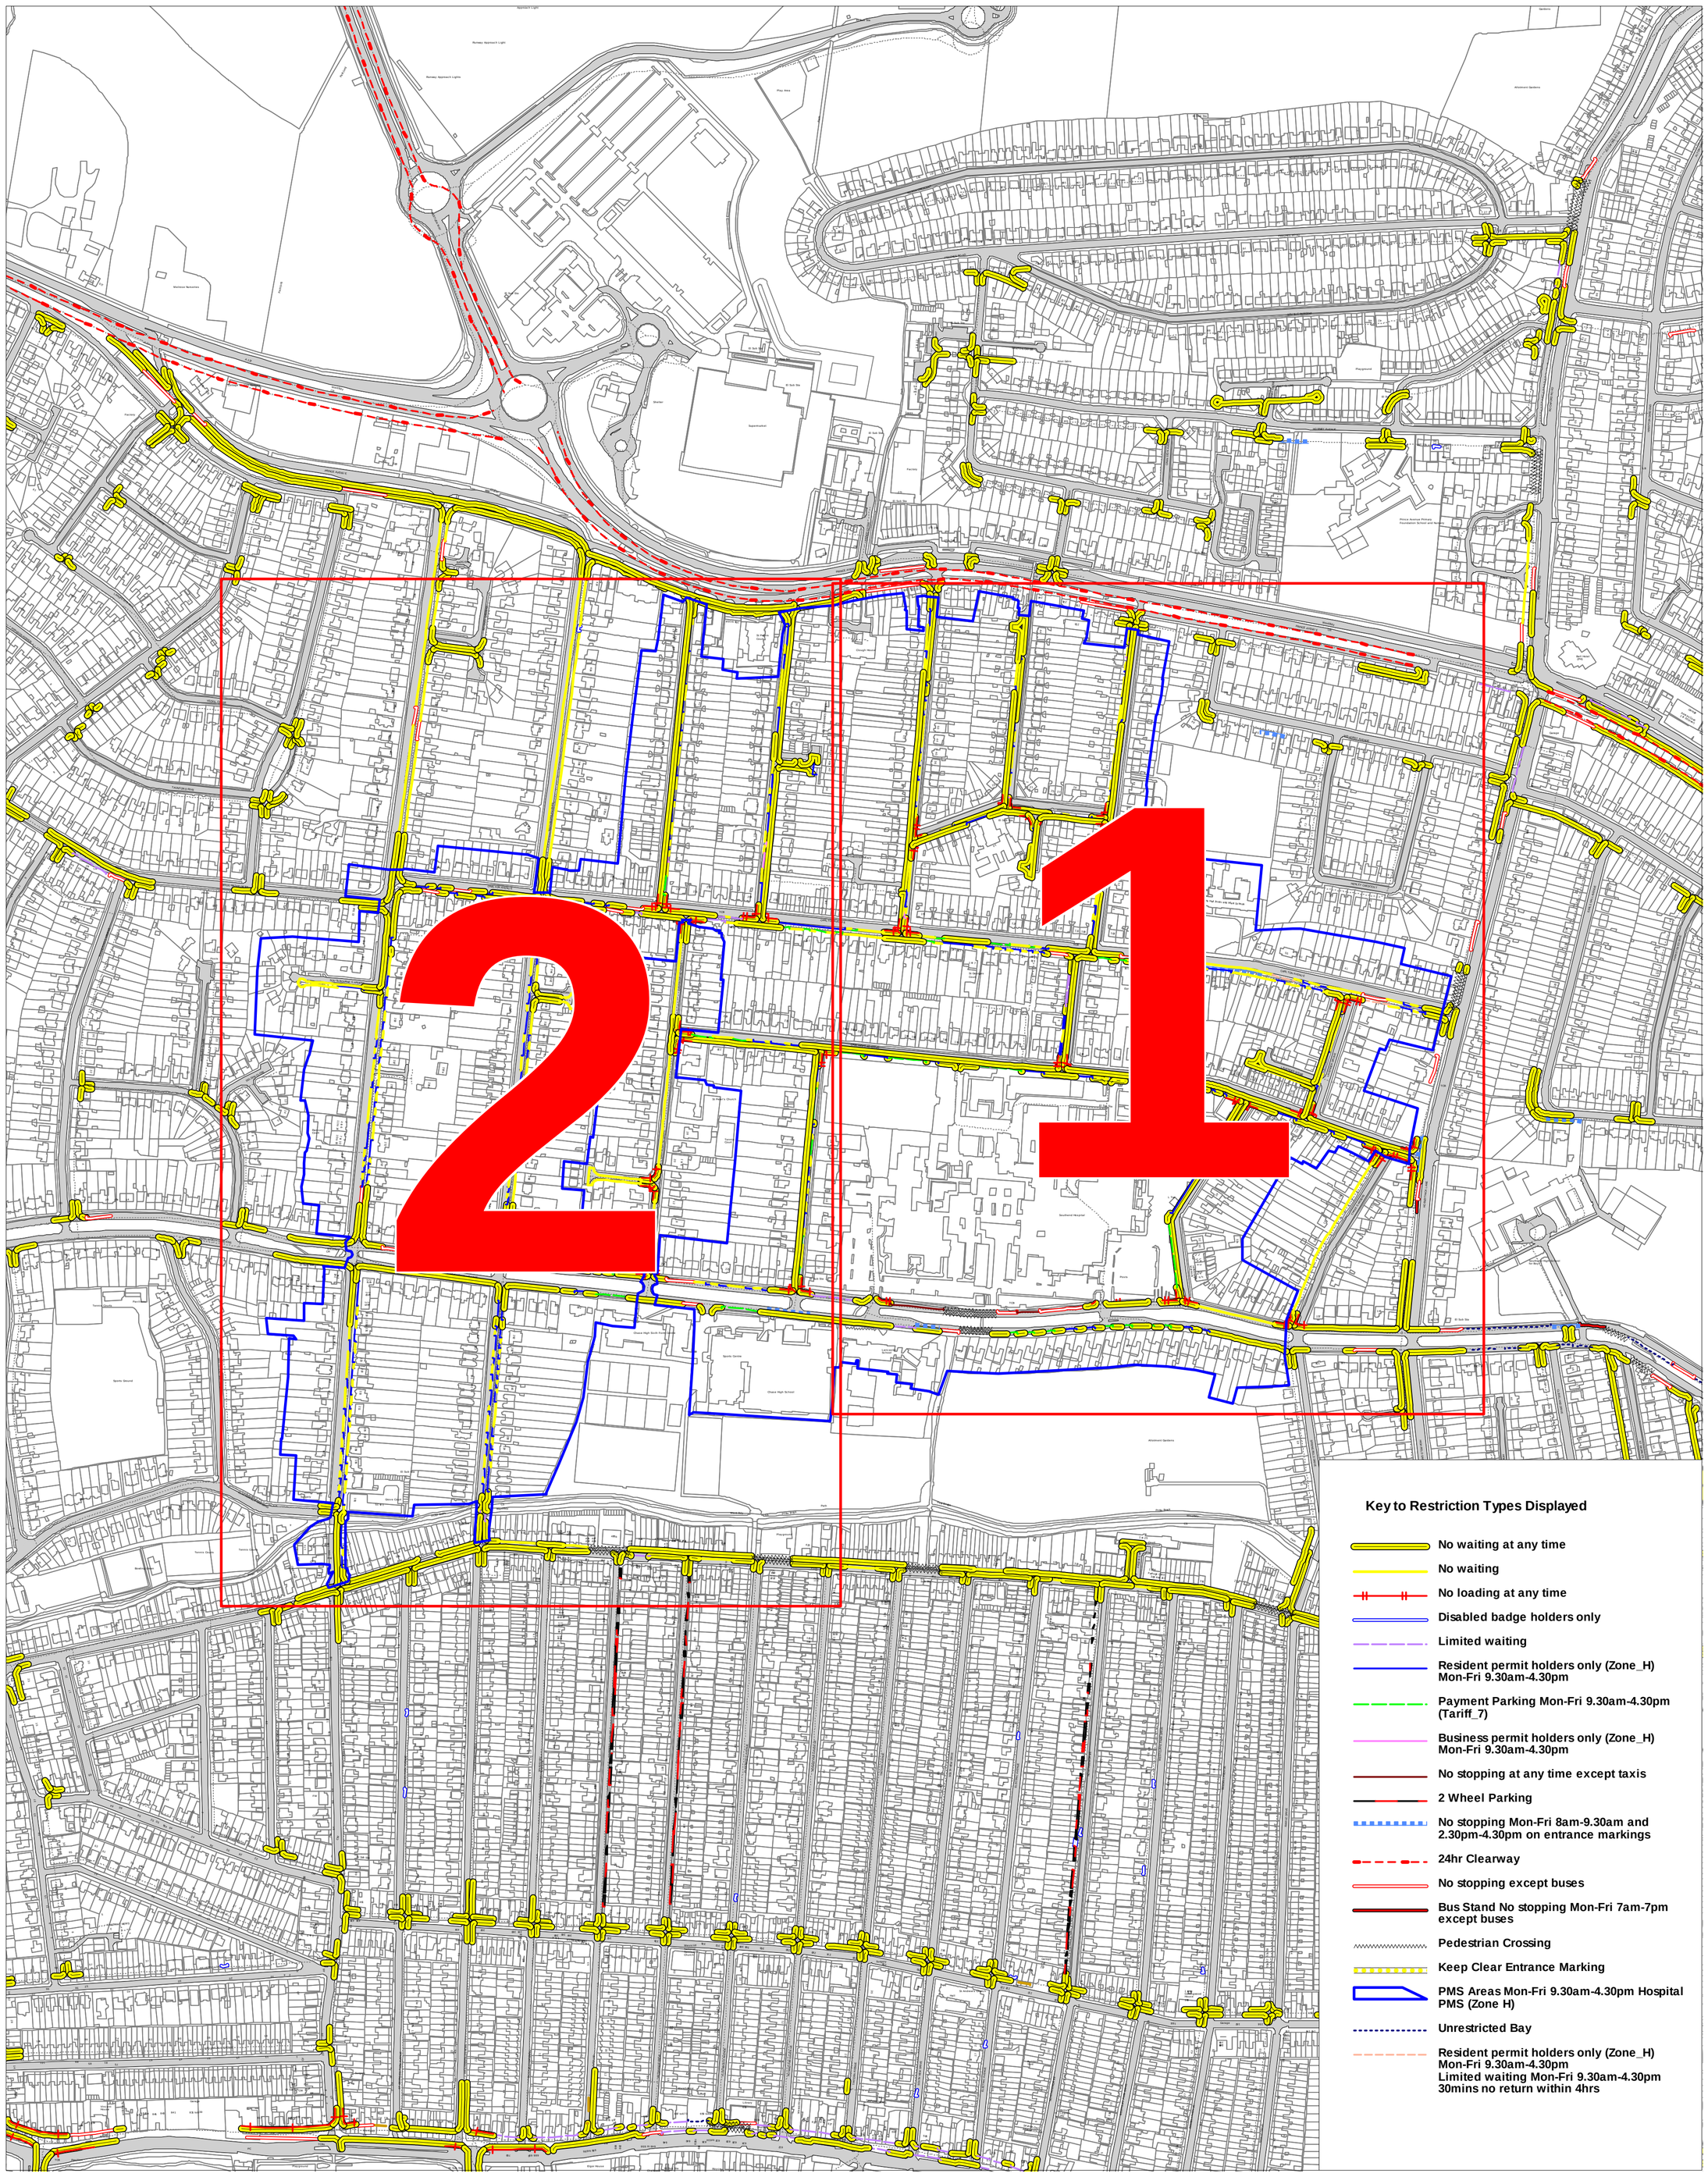

Selected map area

This map is reproduced from Ordnance Survey material with the permission of Ordnance Survey on behalf of the Controller of Her Majesty's Stationery Office © Crown Copyright. Unauthorised reproduction infringes Crown copyright and may lead to prosecution or civil proceedings.
Southend-on-Sea Borough Council
Licence No: 100019680 2016

HOSPITAL AREA CONTROLLED PARKING ZONE - BAY LOCATION PLAN

SCALE	1 : 3200
DATE	20/08/2018
DRAWING No.	
DRAWN BY	